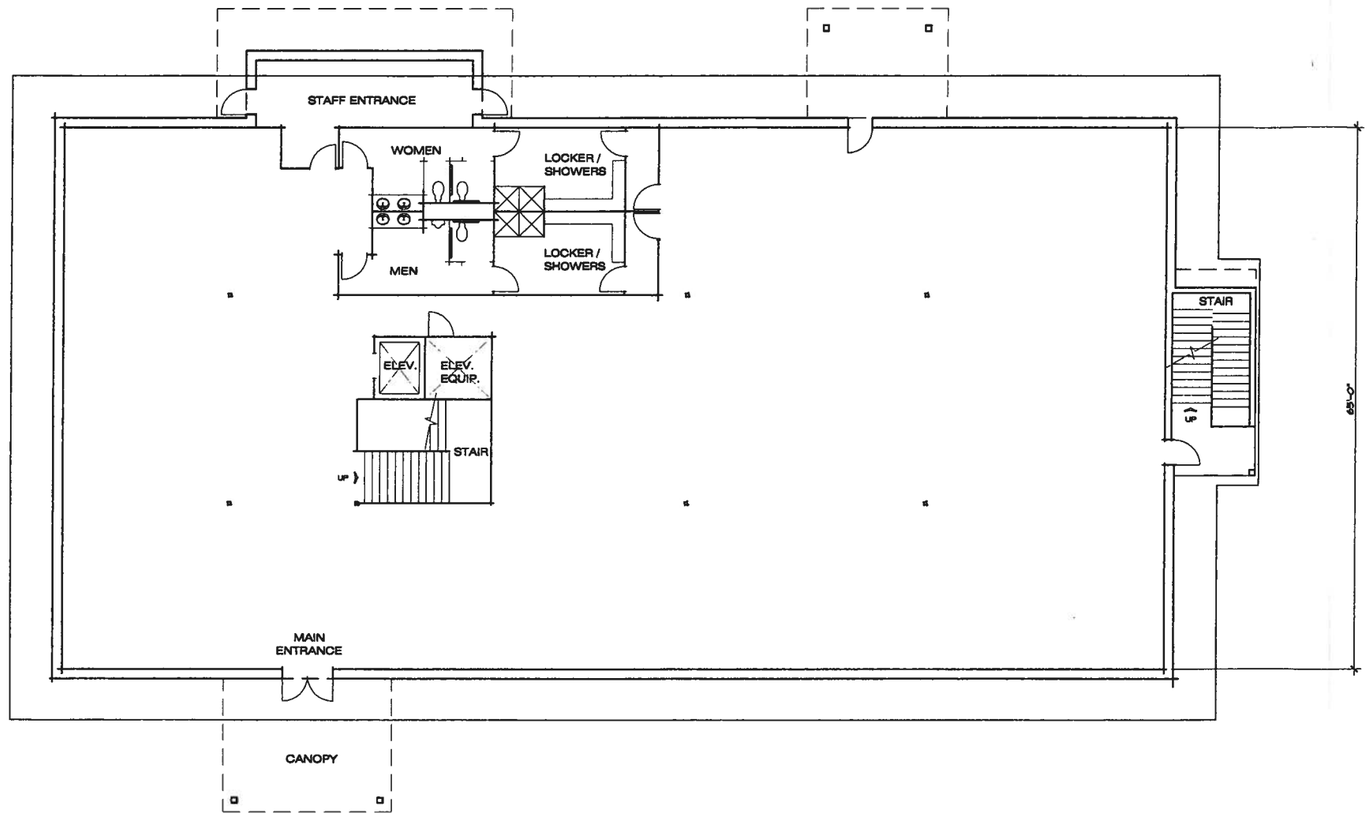

gLAs Architects, LLC

BUILDING SHELL

OFFICE BUILDING FIRST FLOOR PLAN

NATIONAL OCEANIC & ATMOSPHERIC ADMINISTRATION

MARINE OPERATIONS CENTER - PACIFIC

NO. 08050

JUNE 4, 2009

A5

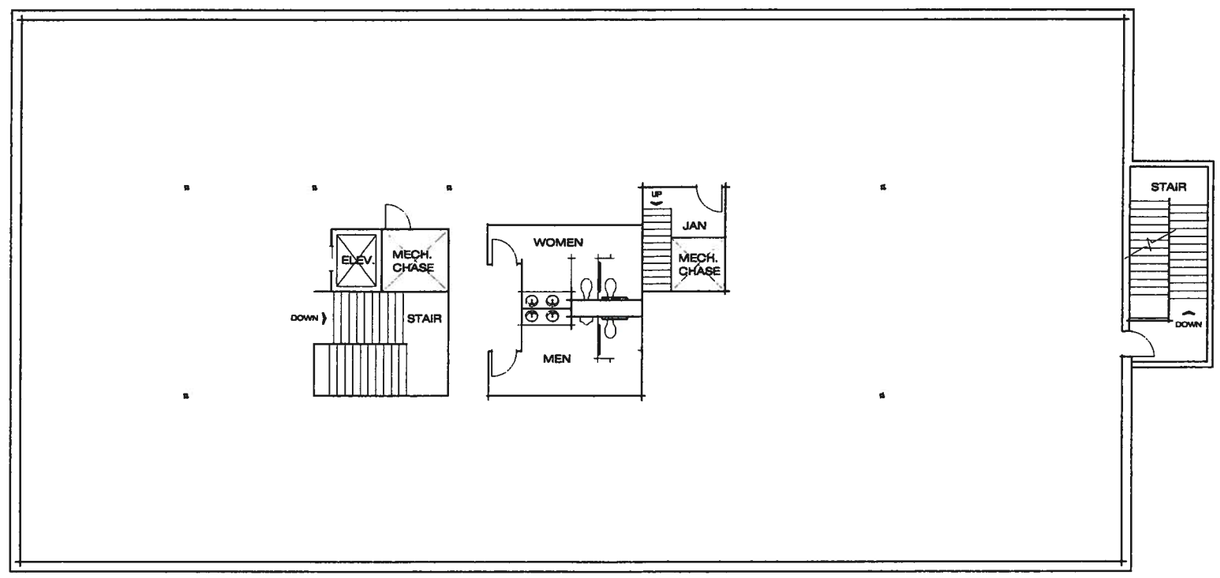

gLAs Architects, LLC

BUILDING SHELL

OFFICE BUILDING SECOND FLOOR PLAN

NATIONAL OCEANIC & ATMOSPHERIC ADMINISTRATION

MARINE OPERATIONS CENTER - PACIFIC

NO. 08050

JUNE 4, 2009

A6

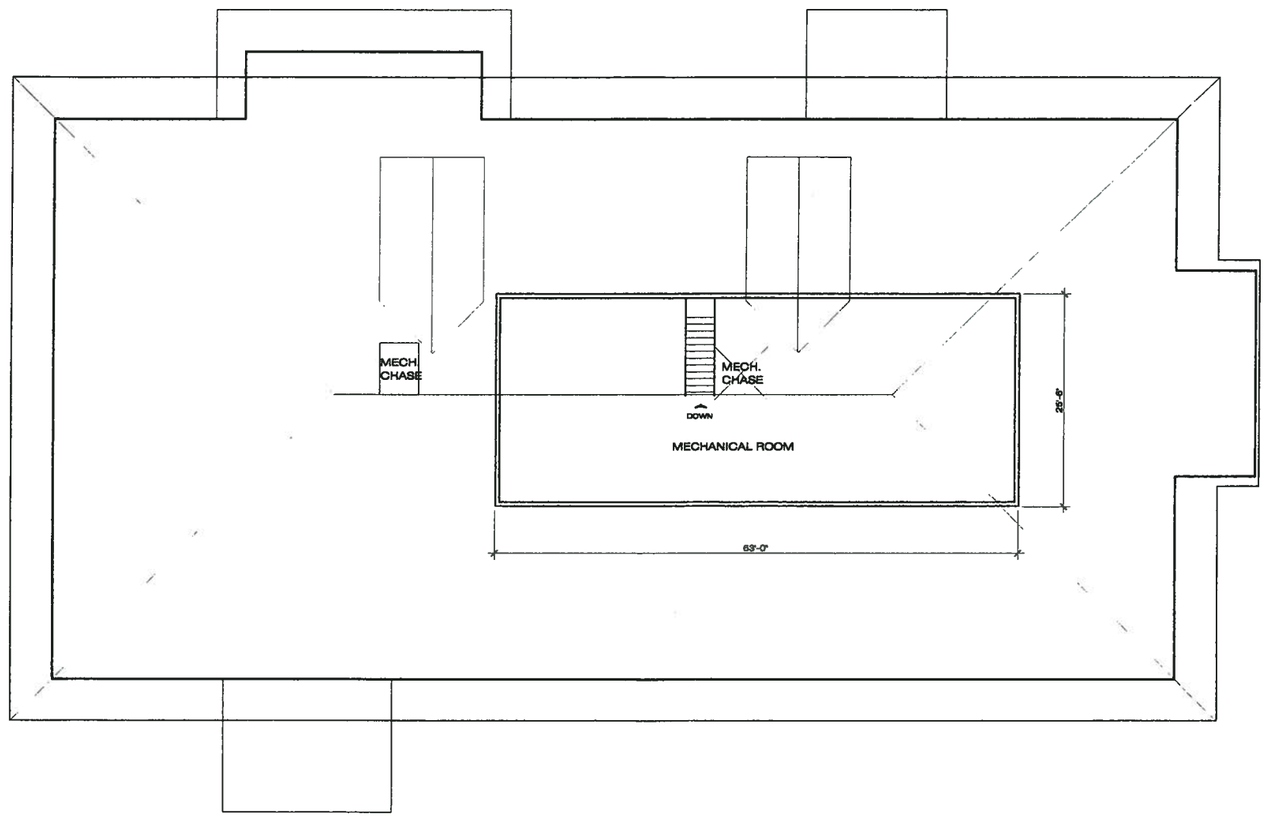

gLAs Architects, LLC

OFFICE BUILDING ATTIC PLAN

NATIONAL OCEANIC & ATMOSPHERIC ADMINISTRATION

MARINE OPERATIONS CENTER - PACIFIC

NO. 08050

JUNE 4, 2009

A9

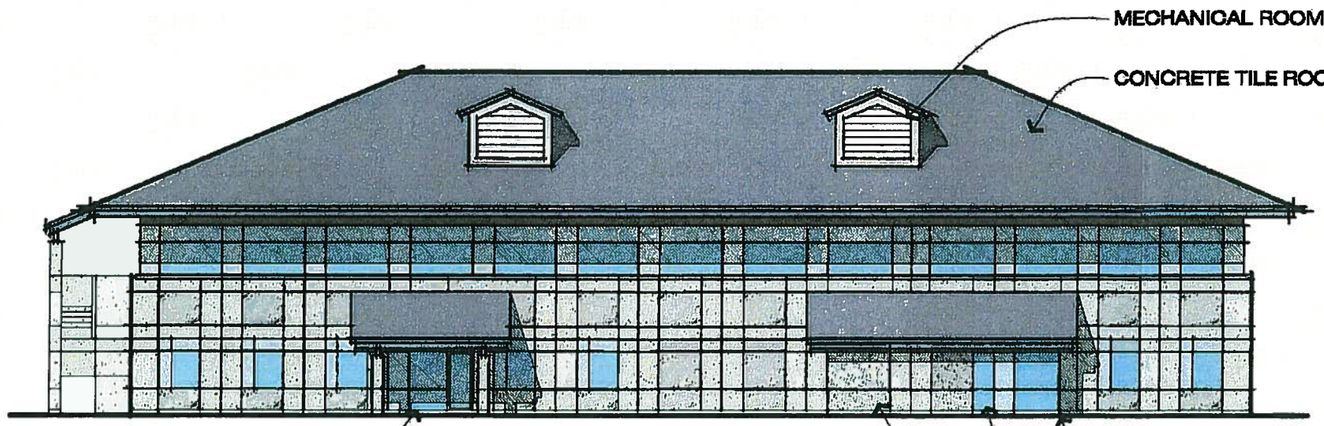

NORTH ELEVATION

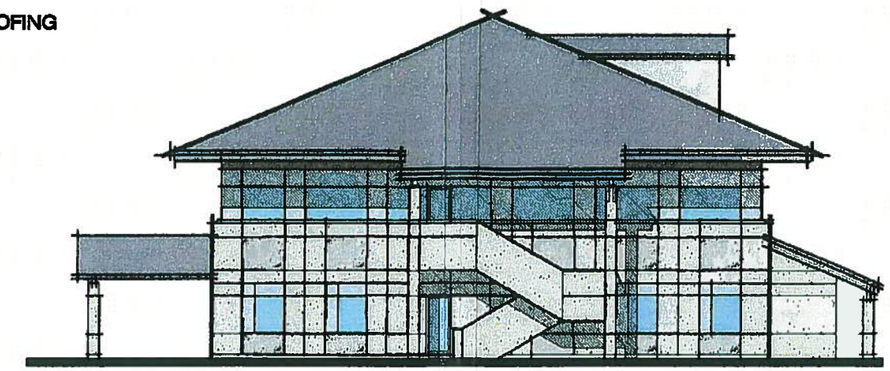

EAST ELEVATION

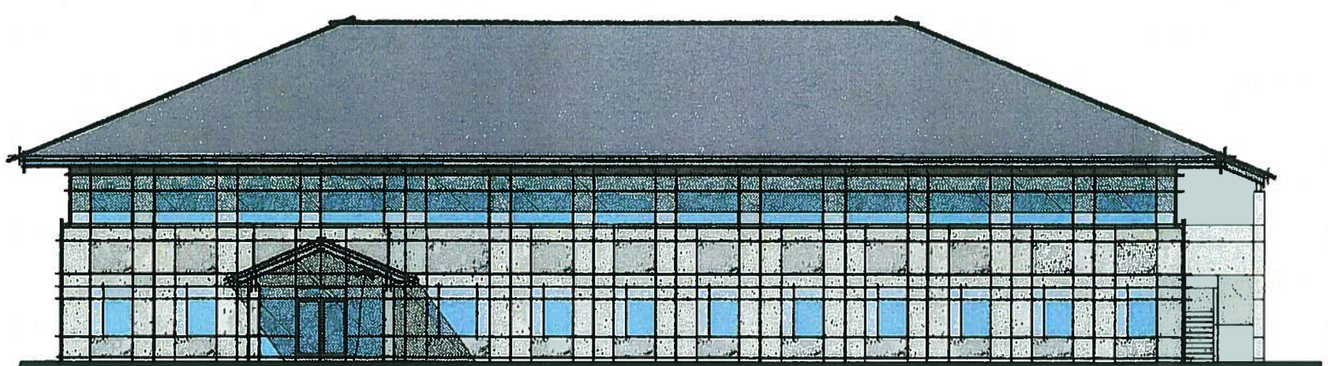

SOUTH ELEVATION

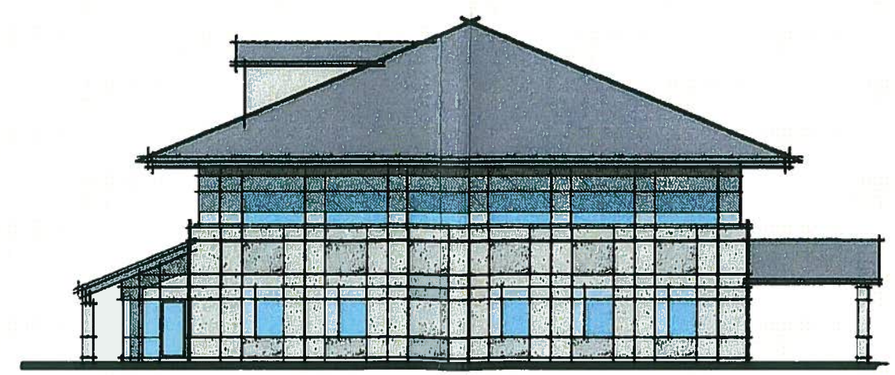

WEST ELEVATION

gLAs Architects, LLC

OFFICE ELEVATIONS

NATIONAL OCEANIC & ATMOSPHERIC ADMINISTRATION

MARINE OPERATIONS CENTER - PACIFIC

NO. 08050

JUNE 4, 2009

A10

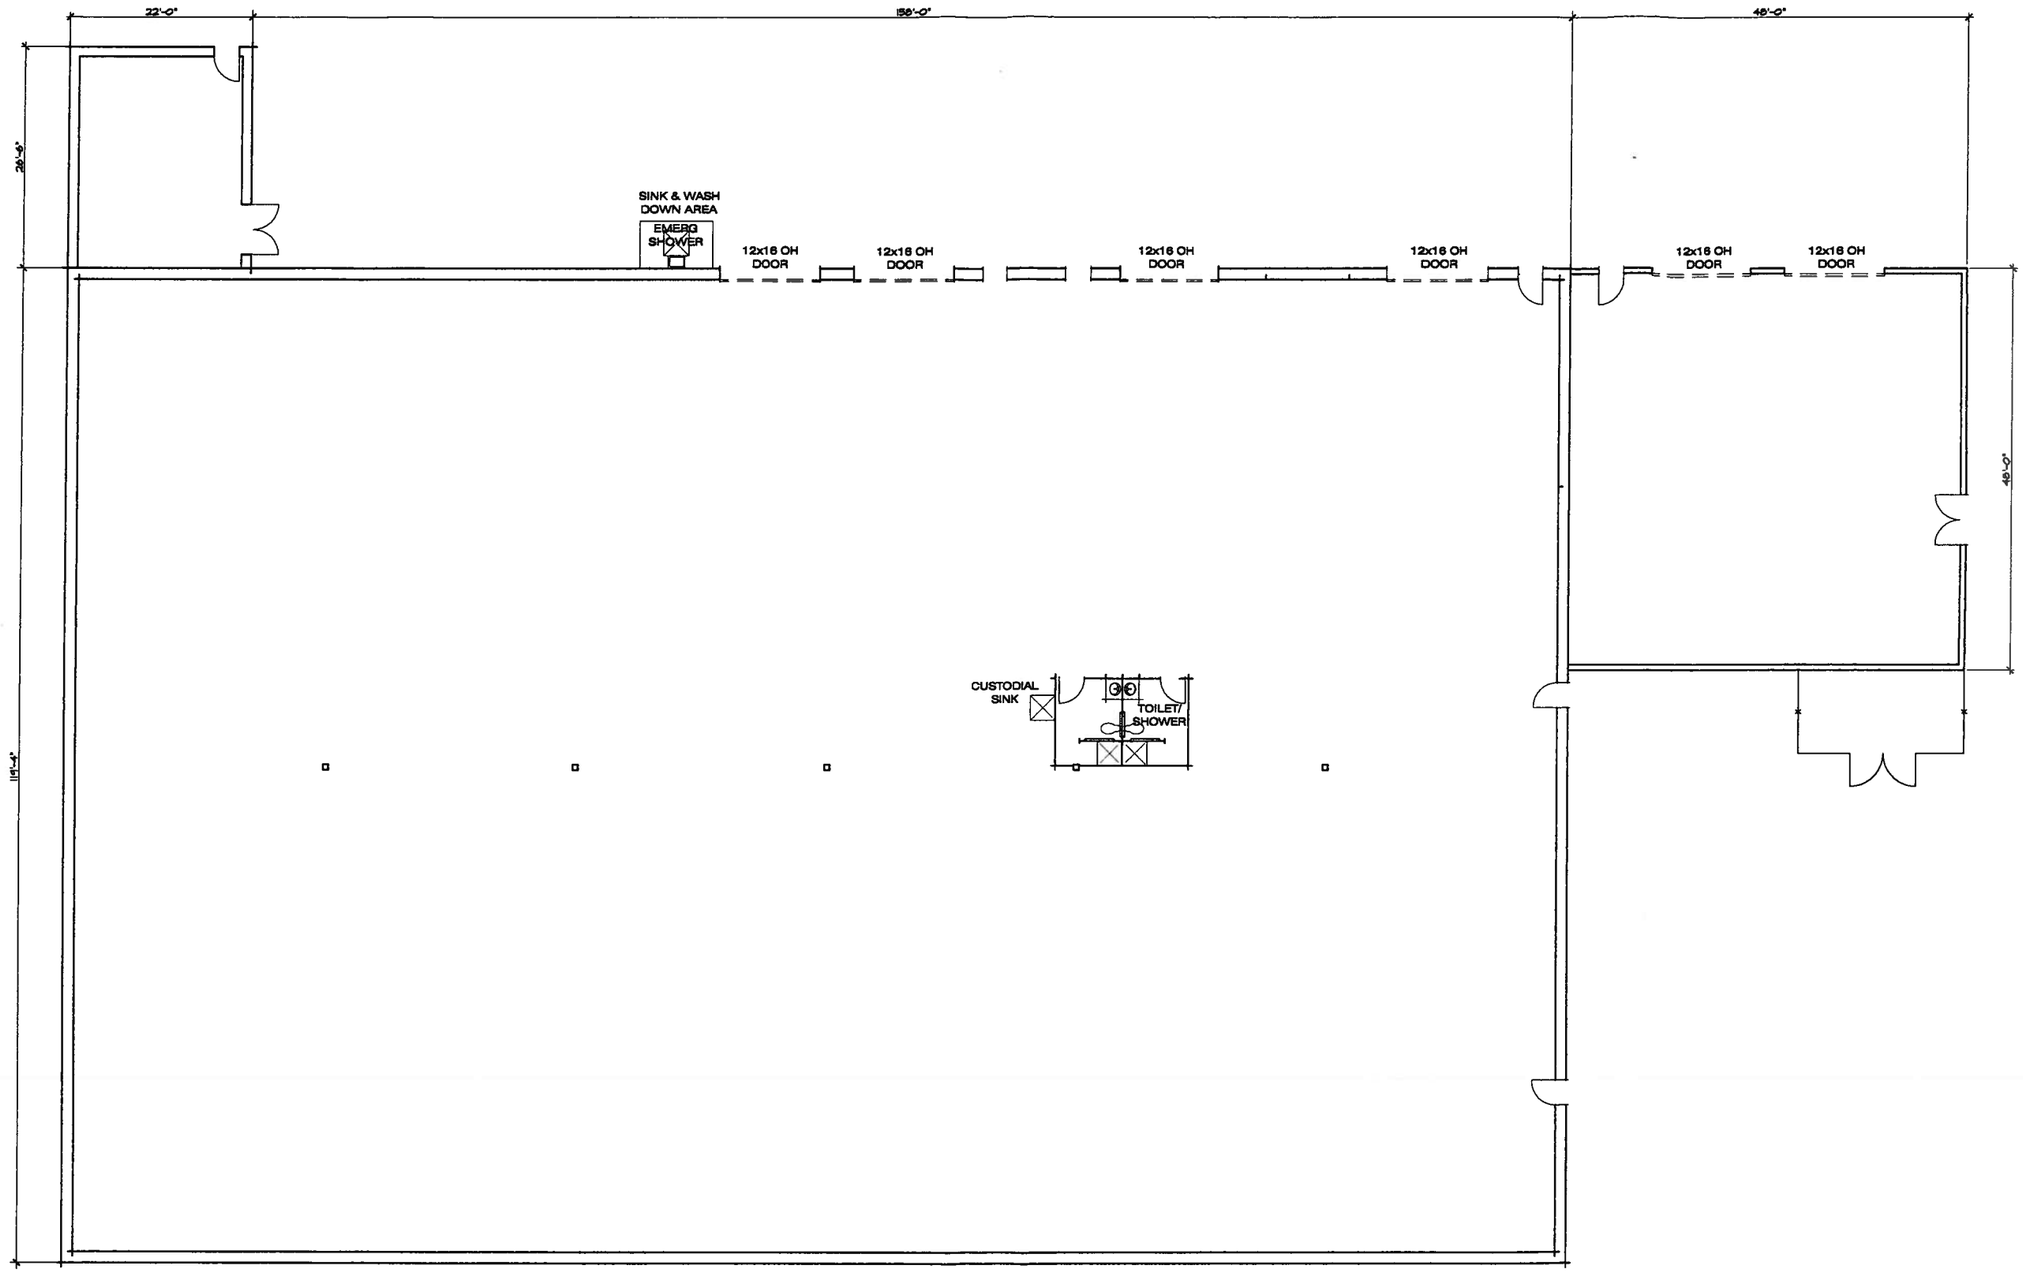

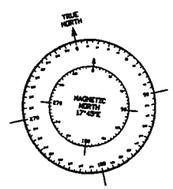

gLAs
Architects, LLC

BUILDING SHELL

SHOPS/WAREHOUSE BUILDING SHELL PLAN

NATIONAL OCEANIC & ATMOSPHERIC ADMINISTRATION

MARINE OPERATIONS CENTER - PACIFIC

NO. 08050

JUNE 4, 2009

A11

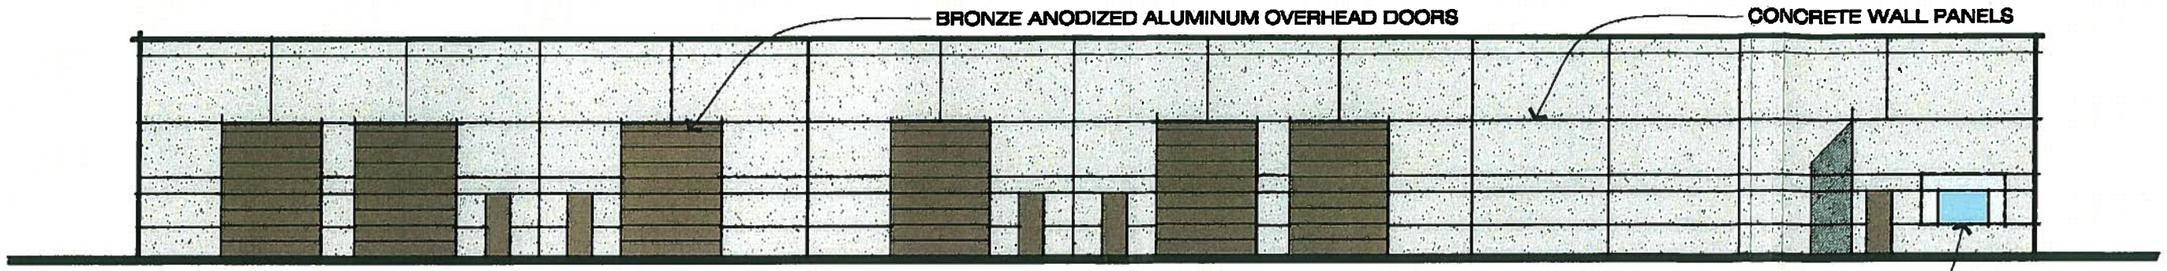

NORTH ELEVATION

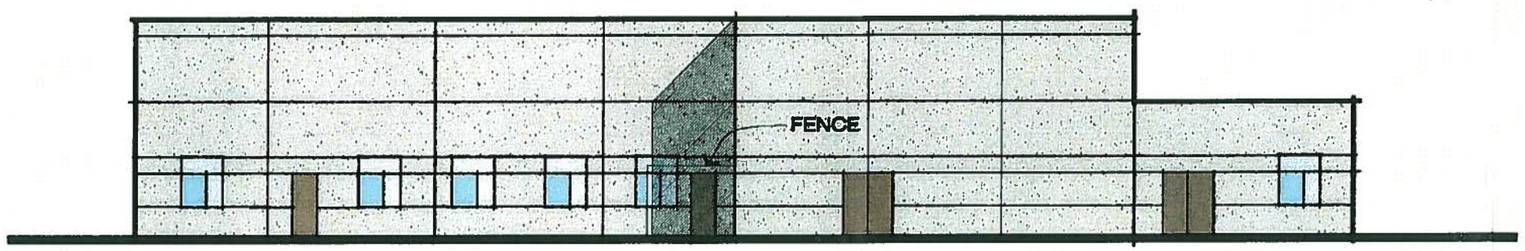

EAST ELEVATION

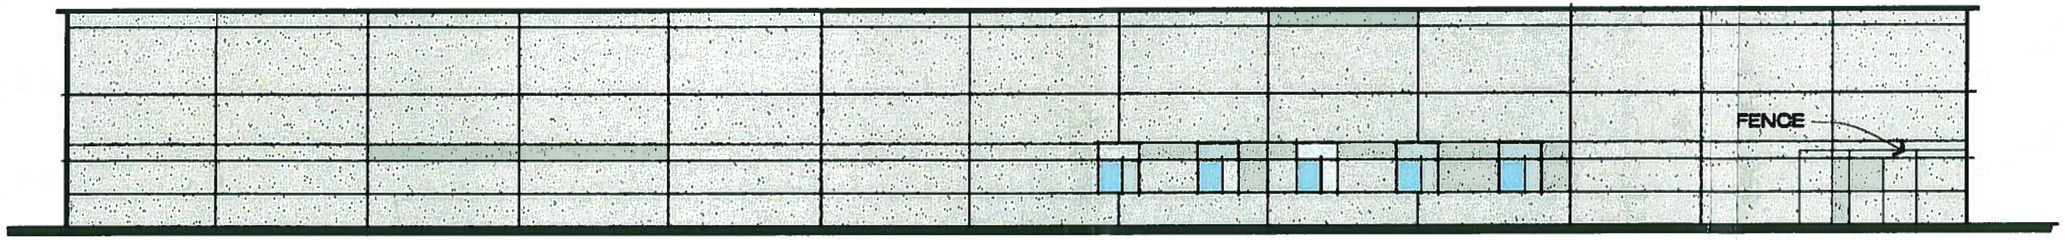

SOUTH ELEVATION

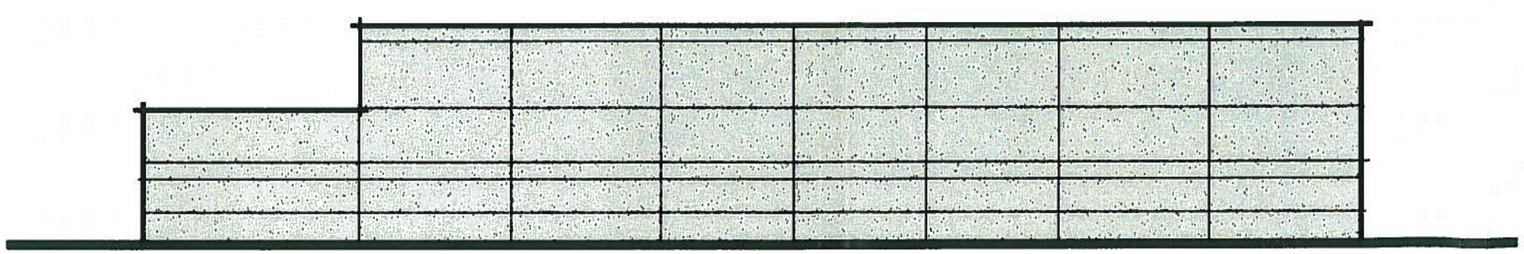

WEST ELEVATION

WAREHOUSE ELEVATIONS

JUNE 4, 2009

NATIONAL OCEANIC & ATMOSPHERIC ADMINISTRATION

MARINE OPERATIONS CENTER - PACIFIC

NO. 08050

A13

gLAs Architects, LLC

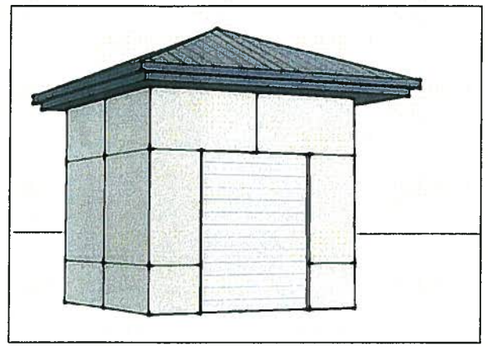

HAZARDOUS MATERIALS STORAGE BUILDING

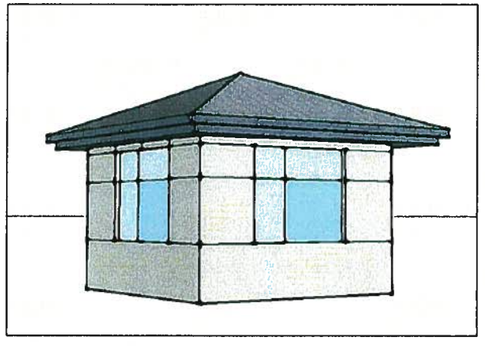

GUARD STATION

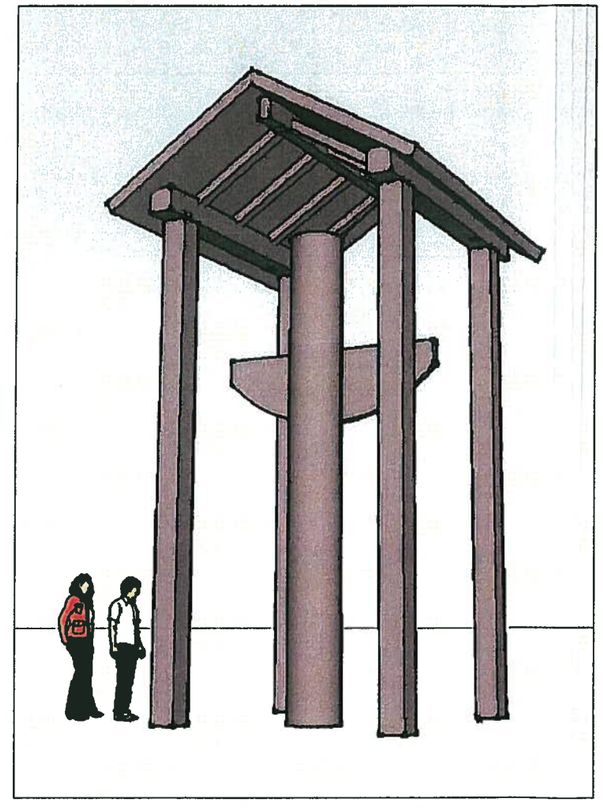

TOTEM POLE STRUCTURE

gLAs Architects, LLC

SMALL BUILDINGS

PERSPECTIVES

NATIONAL OCEANIC & ATMOSPHERIC ADMINISTRATION

MARINE OPERATIONS CENTER - PACIFIC

NO. 08050

JUNE 4, 2009

A14